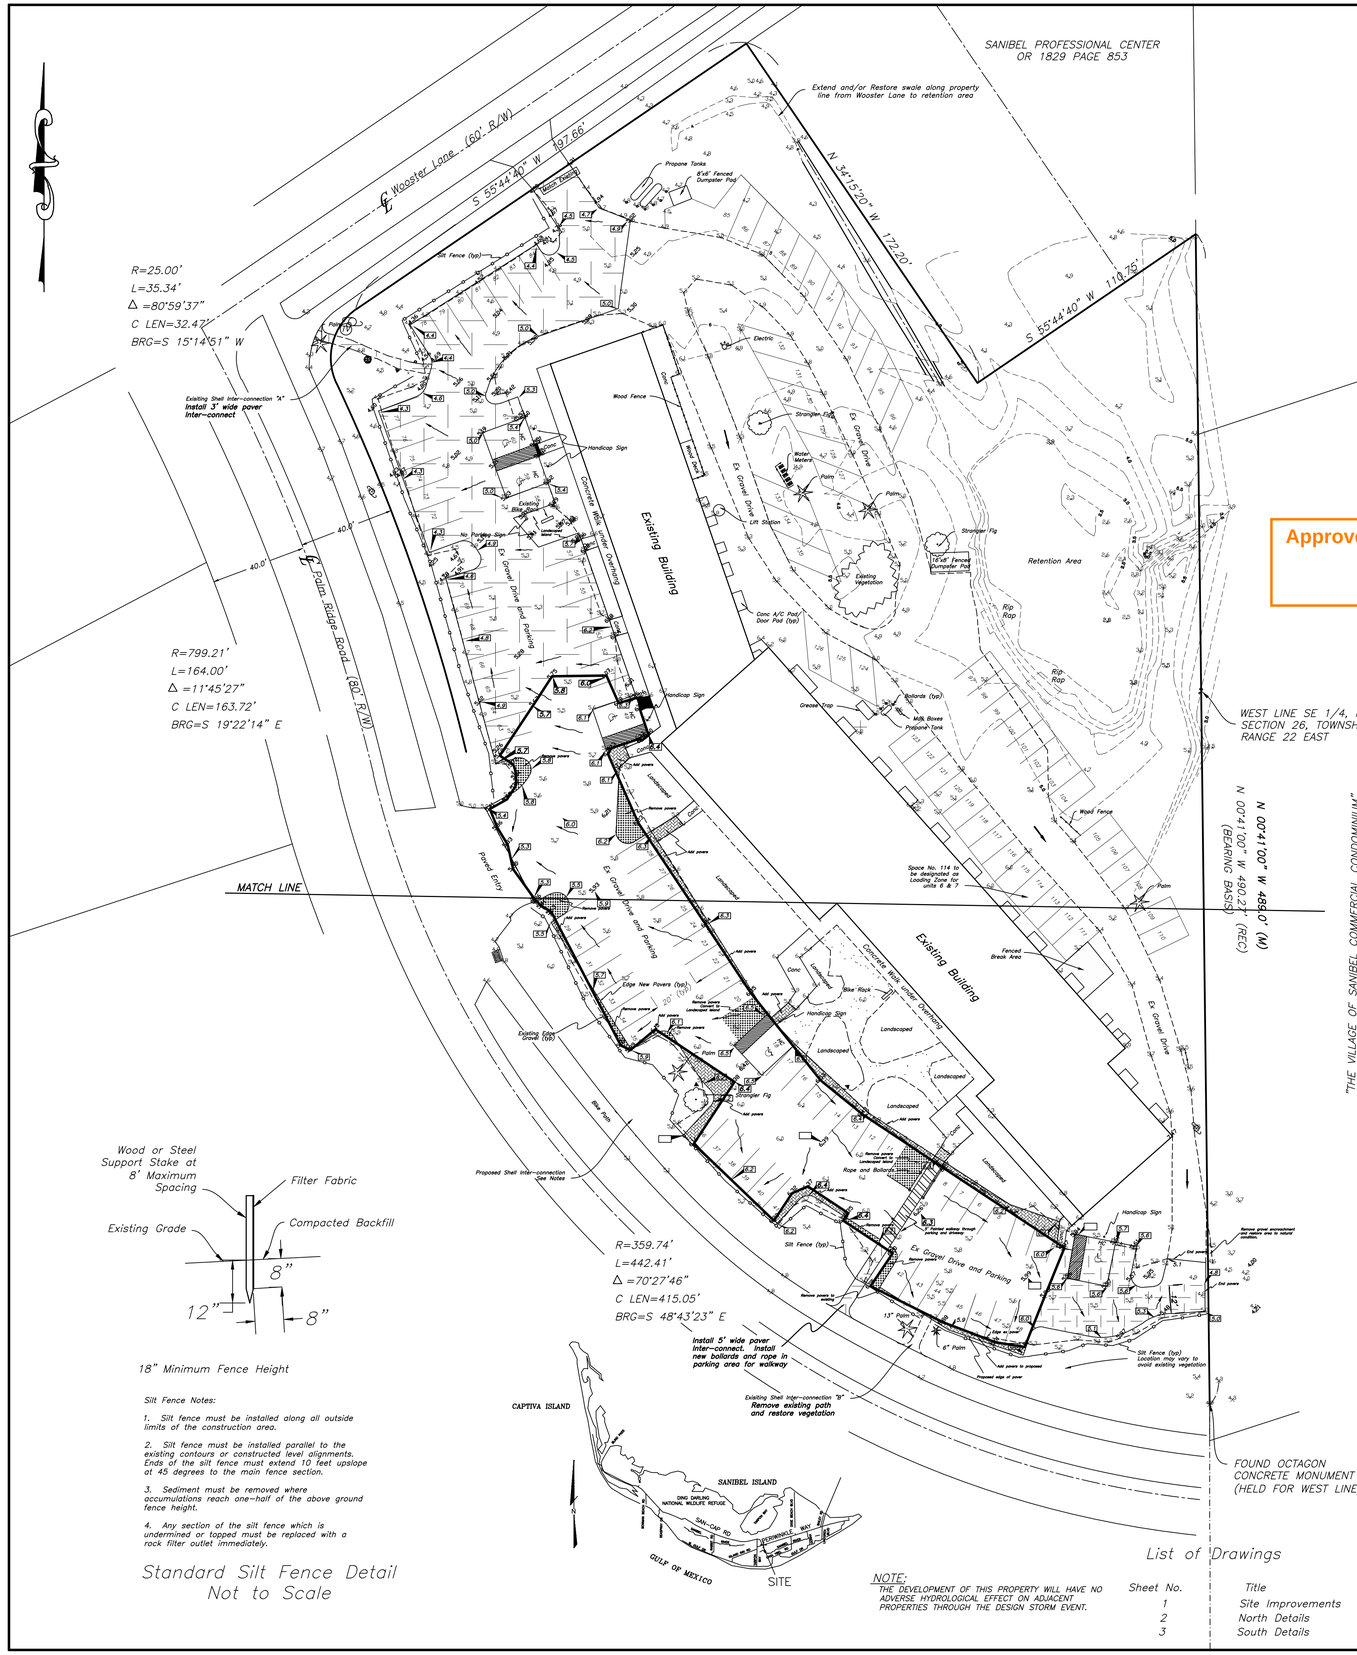
SANIBEL PROFESSIONAL CENTER
OR 1829 PAGE 853
Extend and/or Restore swale along property line from Wooster Lane to retention area
℄ Wooster Lane - (60' R/W)
S 55°44'40" W 197.66'
N 34°15'20" W 172.20'
S 55°44'40" W 119.75'
R=25.00'
L=35.34'
Δ =80°59'37"
C LEN=32.47'
BRG=S 15°14'51" W
Existing Shell Inter-connection "A" Install 3' wide paver Inter-connect
Propane Tanks
8'x6' Fenced Dumpster Pad
Main Entry
Silt Fence (typ)
Flag Pole
Wood Fence
Curb
Stranger Fig
Ex Gravel Drive
Electric
Water Meter
Palm
Handicap Sign
Existing Building
Ex Gravel Drive and Parking
Lift Station
Existing Vegetation
12'x6' Fenced Dumpster Pad
Retention Area
Rip Rap
Conc A/C Pad/ Door Pad (typ)
Bollards (typ)
Grease Trap
Milk Boxes
Propane Tank
Wood Fence
Fenced Break Area
Space No. 114 to be designated as Loading Zone for units 6 & 7
Palm
R=799.21'
L=164.00'
Δ =11°45'27"
C LEN=163.72'
BRG=S 19°22'14" E
℄ Palm Ridge Road - (80' R/W)
40.0'
Existing Bike Rack
No Parking Sign
Ex Gravel Drive and Parking
Curb Inlet
Landscaped
Palms
Mail pavers
Remove pavers
Pond Entry
Edge New Pavers (typ)
Remove curbing Landscaped Island
Existing Sod Grades (typ)
Bike Path
Stranger Fig
Lake Rock
Conc
Rope and Bollards
Remove pavers to create Landscaped Island
Proposed Shell Inter-connection See Notes
Concrete Walk under Overhang
Remove pavers to create Landscaped Island
Remove pavers to create Landscaped Island
Remove pavers to create Landscaped Island